Longfellow Park

Oak Park, Illinois

Park District of Oak Park Mission Statement: In partnership with the community, we enrich by providing meaningful experiences through programs, parks, and facilities.

Phase Two Master Plan

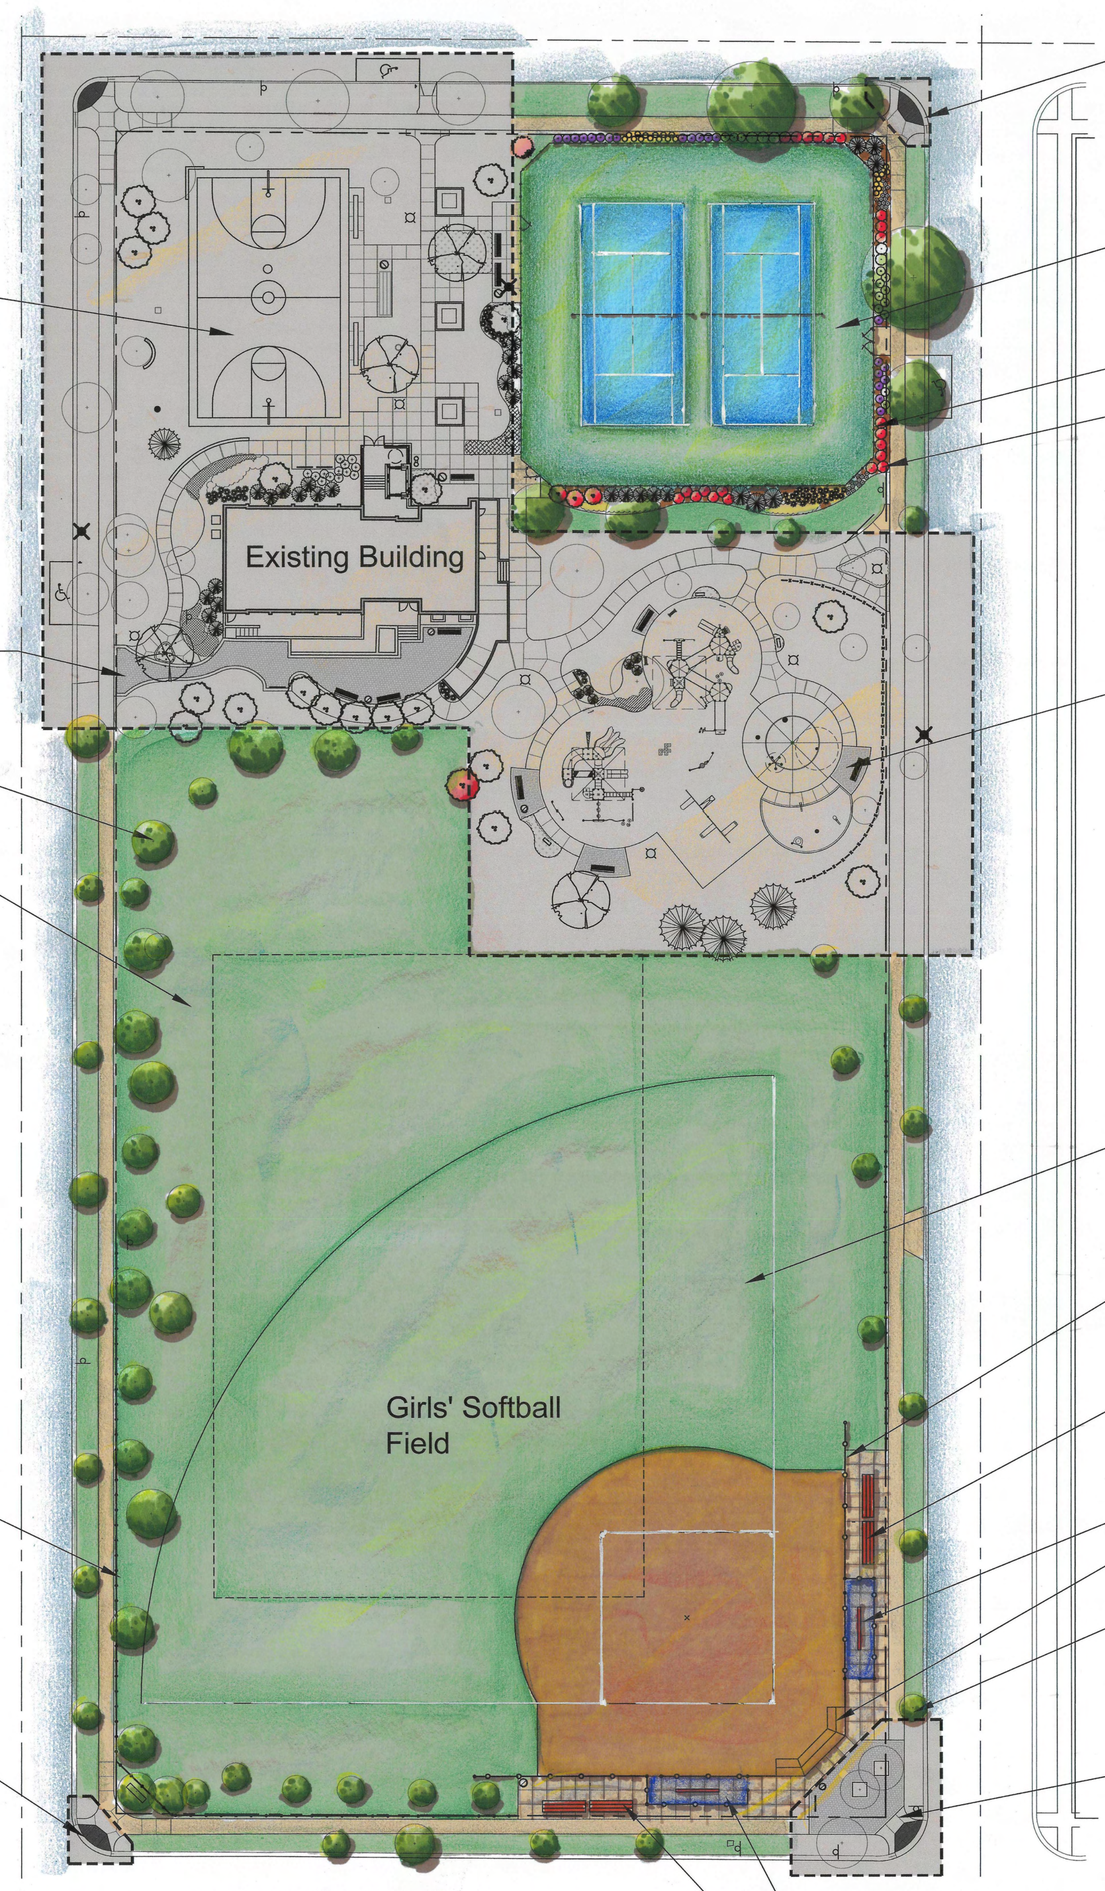

Installed
Phase I 2009

Basketball Development/ Public Art Walk

Installed
Phase I 2009

Building Plaza Renovation

Existing Tree (Typ.)

Irrigated Fields

Existing 4' ht. Chain Link Fence (Typ.)

Installed
Phase I 2009

Sidewalk Improvements

Installed
Phase I 2009

Sidewalk Improvements

Phase Three

Two full-size tennis courts - bituminous concrete surface with color-coat surface

Black-vinyl coated fencing

New landscaping

Installed
Phase I 2009

Creative Play Area

Phase Two

Girls' Softball Field
60' Baseline
220' Outfield

Black-vinyl coated fencing

Redeveloped Spectator and Player Areas

Shade Structure (Typ.)

Winged Backstop

Existing Tree (Typ.)

Installed
Phase I 2009

Ballfield Plaza

Shade Structure (Typ.)

Redeveloped Spectator and Player Areas

Spectator Seating

Tennis Court

Shade Structures

Player Area

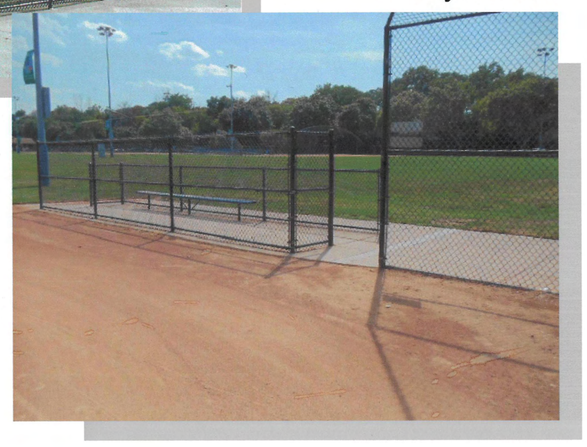

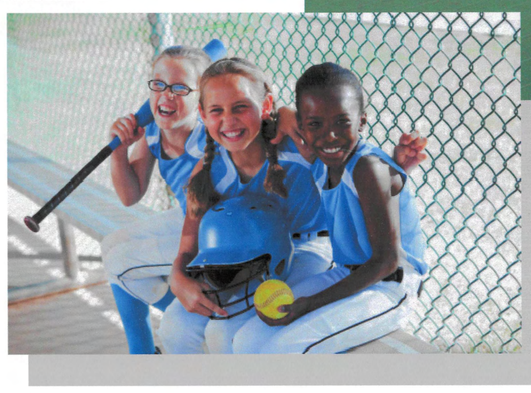

Litter Receptacle

PLANNING RESOURCES INC.
402 West Liberty Drive Wheaton, Illinois 60187
Ph: 630. 668. 3788 Fax: 630. 668. 4125

date: 03.18.14
project #: PP13038-00

0 15 30 60 90