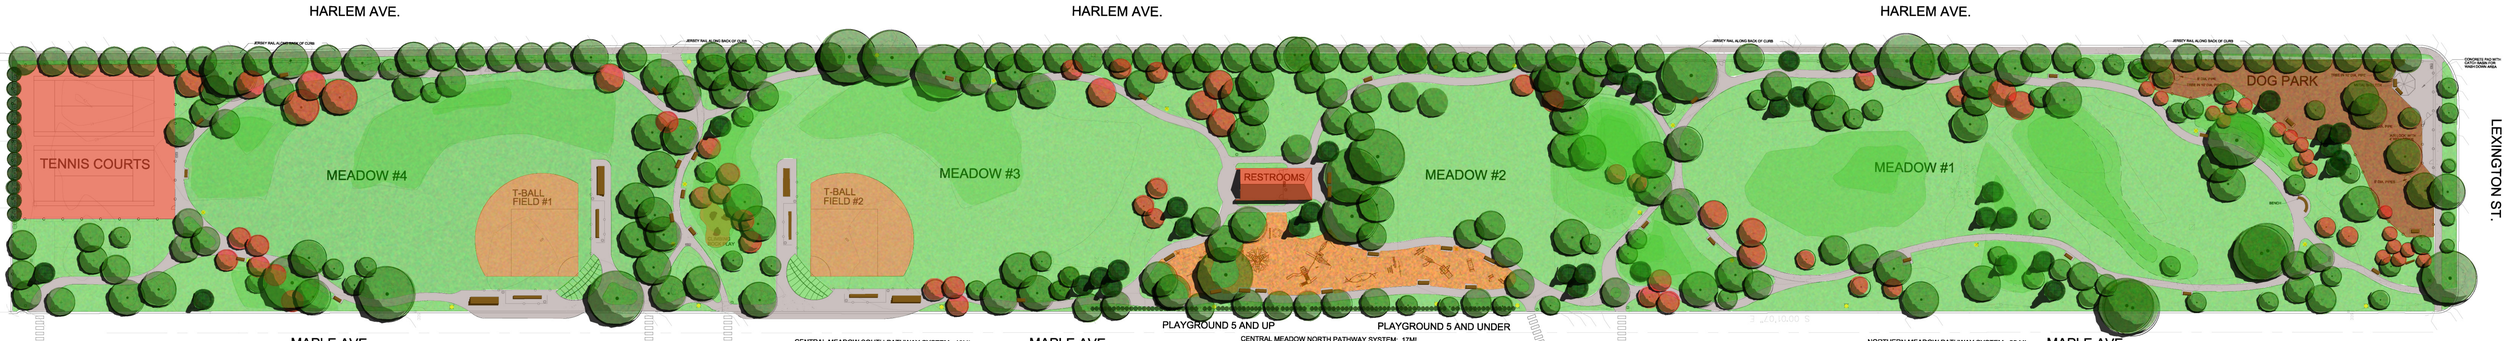

Legend

- DRINKING FOUNTAIN
- TRASH BIN (BY OWNER)
- BIKE RACK
- BENCH
- BACKSTOP
- PLAYERS' BENCH
- BLEACHERS
- EXISTING STREET LIGHT
- NEW ORNAMENTAL LIGHT
- INTERPRETIVE SIGNAGE
- TREE PROTECTION/SNOW FENCE
- DRAINGATCH BASIN (SEE CIVIL)
- EXISTING DECIDUOUS TREE TO REMAIN
- EXISTING EVERGREEN TREE TO REMAIN
- EXISTING TREE TO BE RELOCATED (TS)
- PROPOSED RELOCATION OF EXISTING TREE (TS)
- EXISTING TREE TO BE REMOVED (S)
- PROPOSED NEW TREE
- NEW SHRUBS
- LIMITS OF WORK LINE & CONSTRUCTION FENCE
- REQUIRED REGIONS TO ROOT PRUNING
- BOTTOMLESS CATCH BASIN (SEE CIVIL)

PARK DISTRICT OF OAK PARK

In partnership with the community, we provide quality parks and recreation experiences for the residents of Oak Park.

Alumanu
landscape architecture + art + sculpture + urban design
1701 w. irving park road, suite 202, chicago, illinois 60613
773.525.1902 ph 773.883.8859 fax - info@alumanu.com

TERRA ENGINEERING LTD.

MAPLE PARK MASTER PLAN

No.	Issued For	Date
1		
2		
3		
4		

Checked by

Scale: 1" = 20'

North

Sheet Number